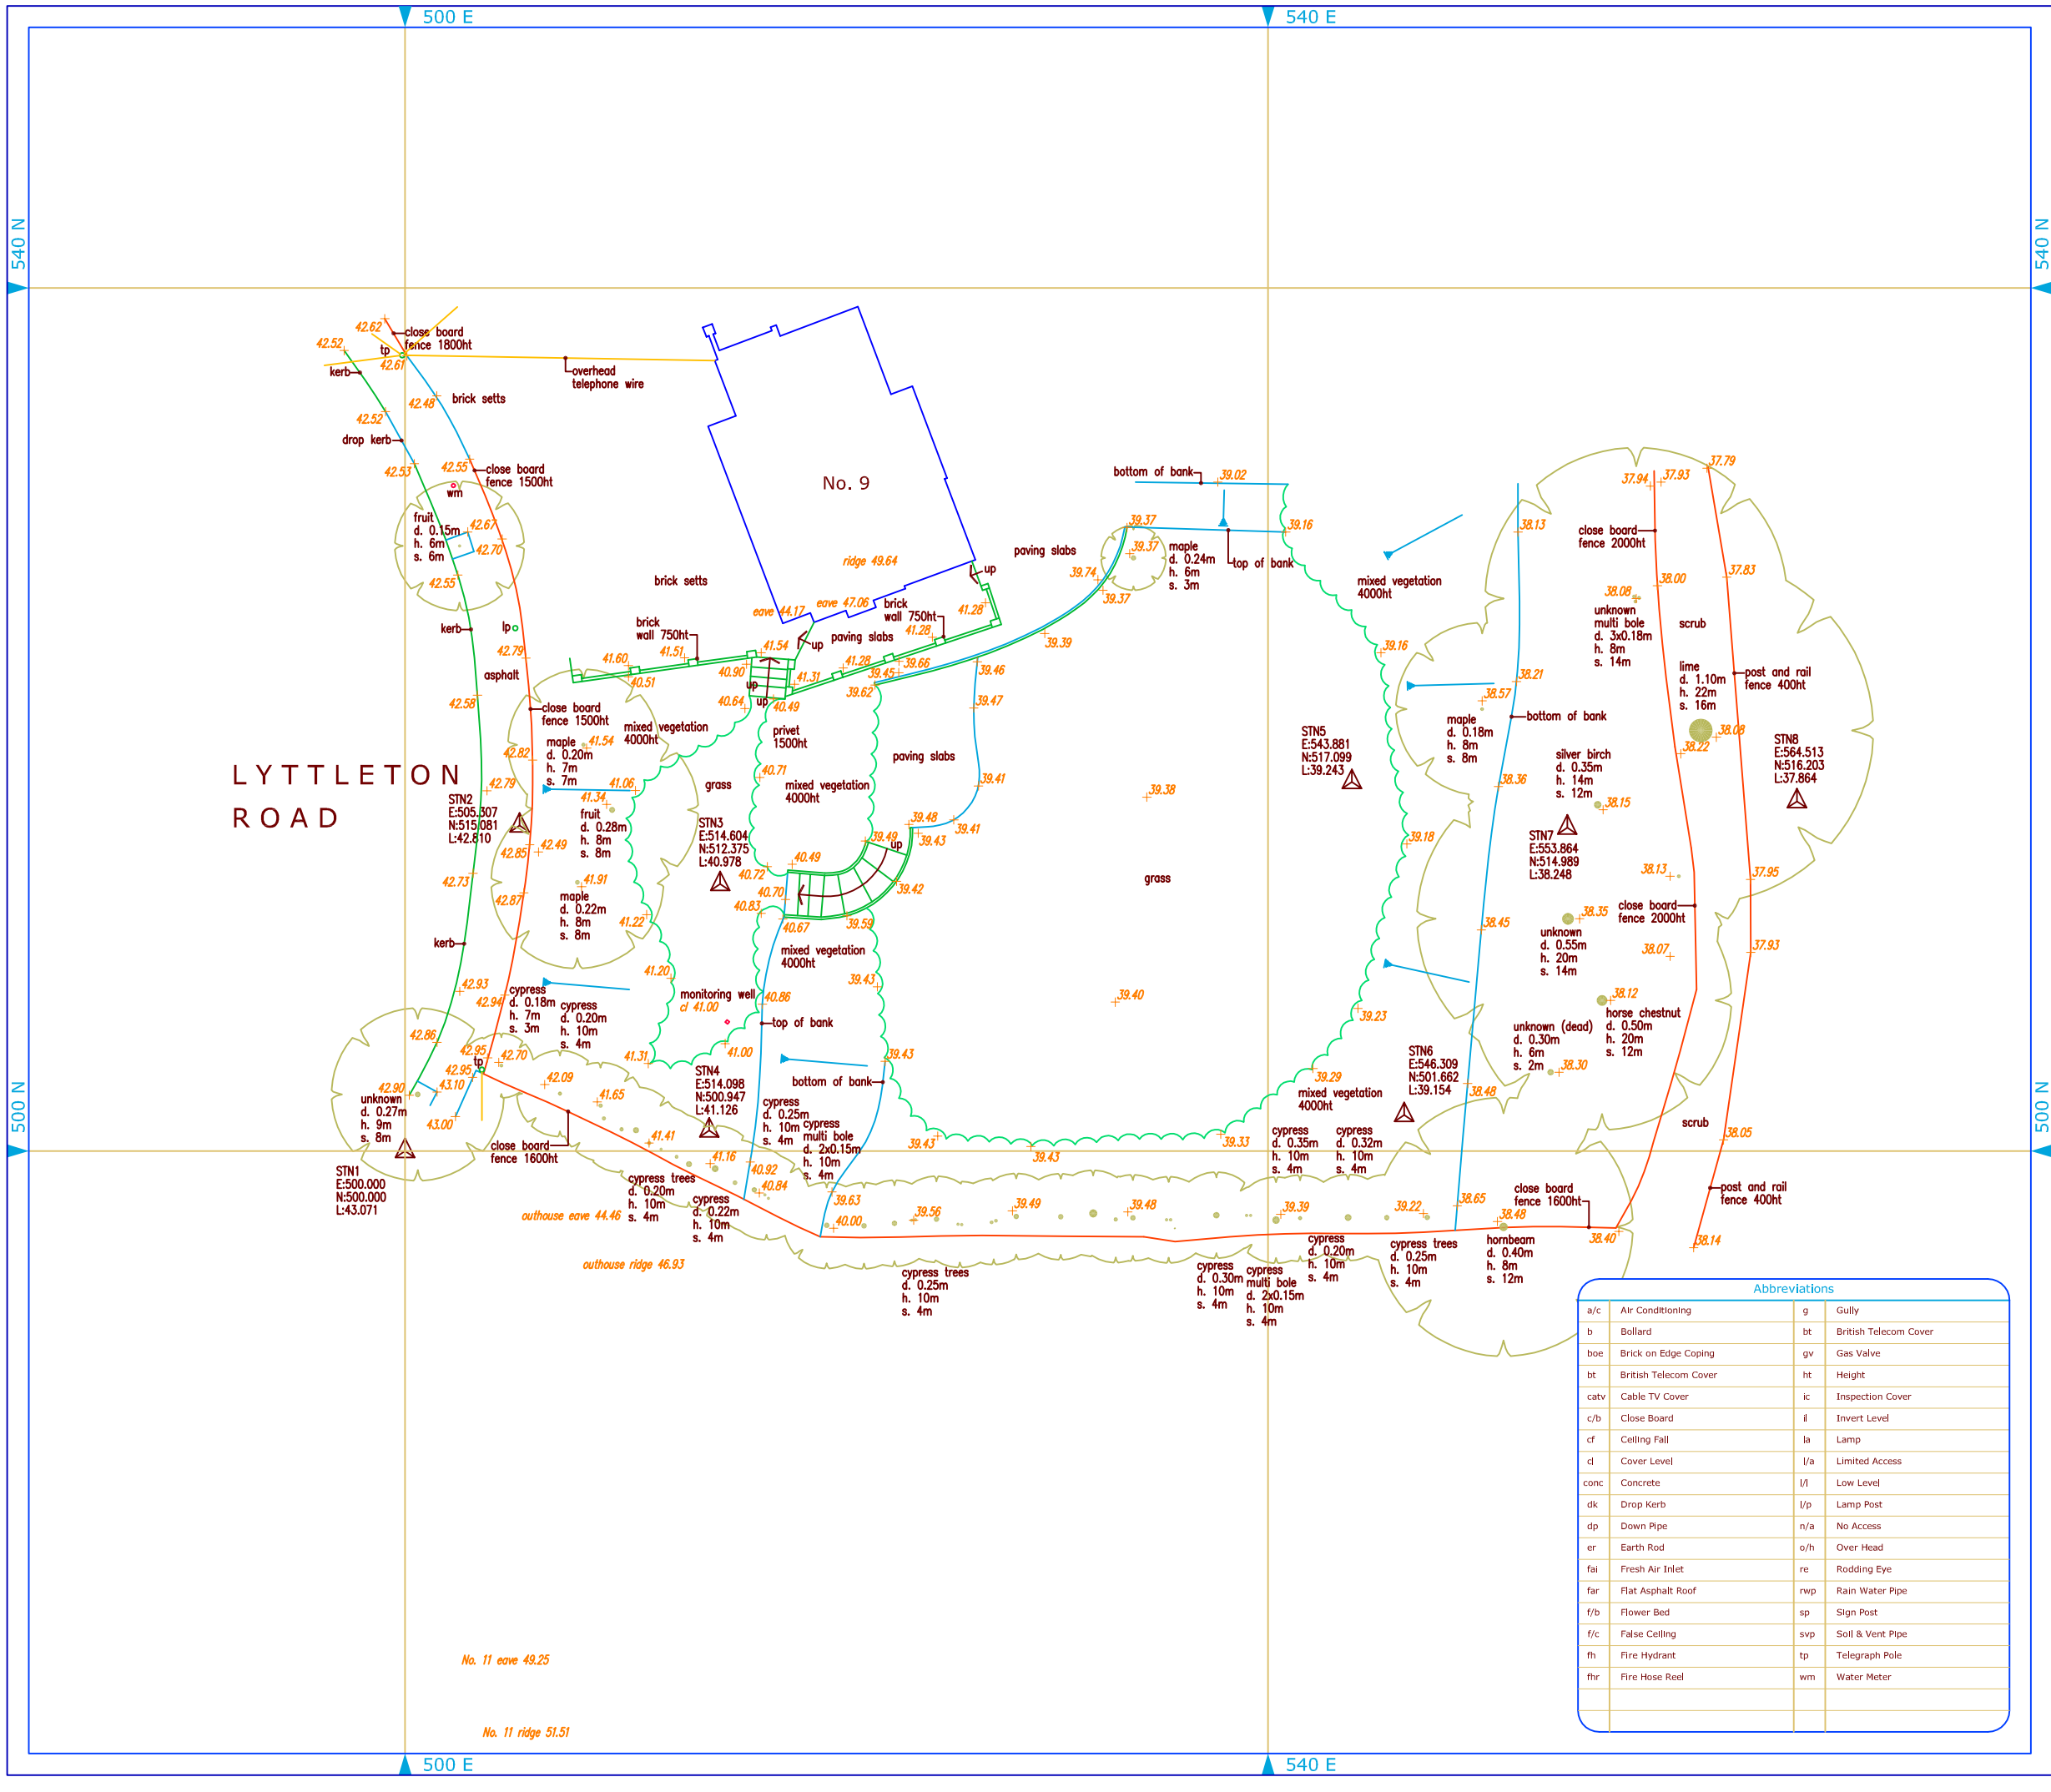

Rev.	Description.	Date.

Legend

	Indicates overhead or hidden feature.
	Indicates centre of steel , handrail or as annotated.
dh. 1960	Door height from finished floor level. (mm)
c. 950	Cill height from finished floor level. (mm)
h. 1380	Head height from cill level. (mm)
sp. 2250	Spring height from cill or finished floor level. (mm)
2550	Height to ceiling/beam/soffit. (mm)
	Trees identified and measured approximately only
	Tree species
	d. 0.5m - Trunk diameter in metres
	h. 8m - Height in metres
	s. 10m - Spread in metres

Please Note:

1)	This survey has been produced in accordance with
	the RICS specifications for Surveys of Land,
	Buildings and Utility Services.
2)	The accuracy of this survey is dependent upon the
	scale of the commissioned survey. Users must be
	careful when re-scaling from any plots, using the
	grid to verify the scale.
3)	This survey is on an arbitrary grid, both in origin
	and orientation. Furthermore, the North arrow is
	indicative only.

North Arrow

N W E S

Levels

All levels are related to an Ordnance Survey Bench Mark.
Levels are in metres, positions are indicated by a cross or as noted.
OSBM Level Value 37.10m
Location: On lodge north face, Droitwich Lido Park, Worcester Road.

Abbreviations

a/c	Air Conditioning	g	Gully
b	Bollard	bt	British Telecom Cover
boe	Brick on Edge Coping	gv	Gas Valve
bt	British Telecom Cover	ht	Height
catv	Cable TV Cover	ic	Inspection Cover
c/b	Close Board	il	Invert Level
cf	Ceiling Fall	la	Lamp
cl	Cover Level	l/a	Limited Access
conc	Concrete	l/l	Low Level
dk	Drop Kerb	l/p	Lamp Post
dp	Down Pipe	n/a	No Access
er	Earth Rod	o/h	Over Head
fai	Fresh Air Inlet	re	Rodding Eye
far	Flat Asphalt Roof	rwp	Rain Water Pipe
f/b	Flower Bed	sp	Sign Post
f/c	False Ceiling	svp	Soil & Vent Pipe
fh	Fire Hydrant	tp	Telegraph Pole
fhr	Fire Hose Reel	wm	Water Meter

Project Title:	9 Lyttleton Road, Droitwich
Project No.:	1349
Drawing Title:	Site Plan
Drawing No.:	1349-01 — Revision:
Client:	h2land
	Barley House, Cedar Drive, Snitterfield, Stratford upon Avon, CV37 0LI
Drawn:	M.A.R. — Checked: D.G.
Scale:	1:200 — Sheet Size: A2
Date:	August 2011

NGM SURVEYS
CHARTERED LAND SURVEYORS
LAND & BUILDING SOLUTIONS

Southern Office
3rd Floor Norwich House
14 North Street
Guildford GU1 4AF.
Tel: 01483 459 317

Midlands Office
Williamson Court,
2 Foundry Street,
Worcester WR1 2BJ.
Tel: 01905 233 81
Fax: 01905 234 03

www.ngmsurveys.co.uk